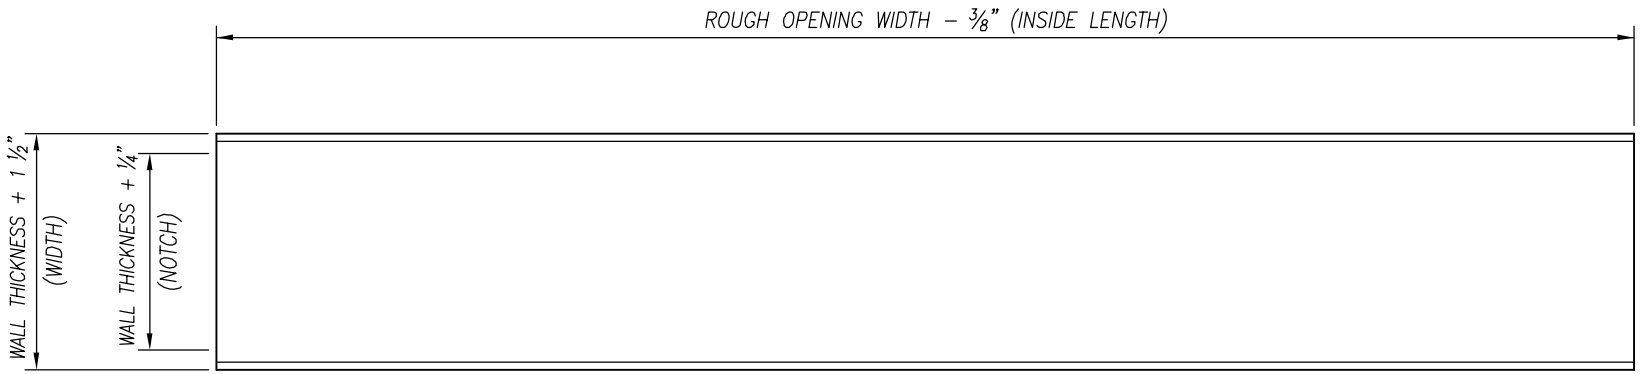

SILL PLATE
PLAN VIEW

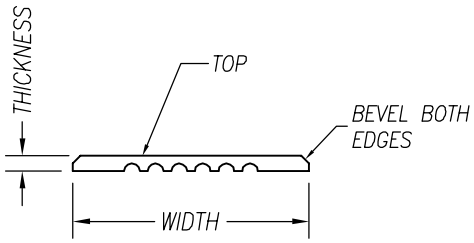

SILL PLATE
PROFILE

DOOR #	INSIDE LENGTH	OUTSIDE LENGTH	WIDTH	THICKNESS	NOTCH	MATERIAL	FINISH

SILL PLATE SPECIFICATIONS
FOR INSTALLATION OPTION: B

PROJECT:		TYPE:
SUBMITTED BY:	DATE:	ISSUE:
APPROVED BY:	DATE:	DRAWING No.:
	SHEET:	

Noise Barriers, LLC
2001 Kelley Court
Libertyville, IL 60048
Phone: 847-843-0500
Fax: 847-843-0501
www.noisebarriers.com