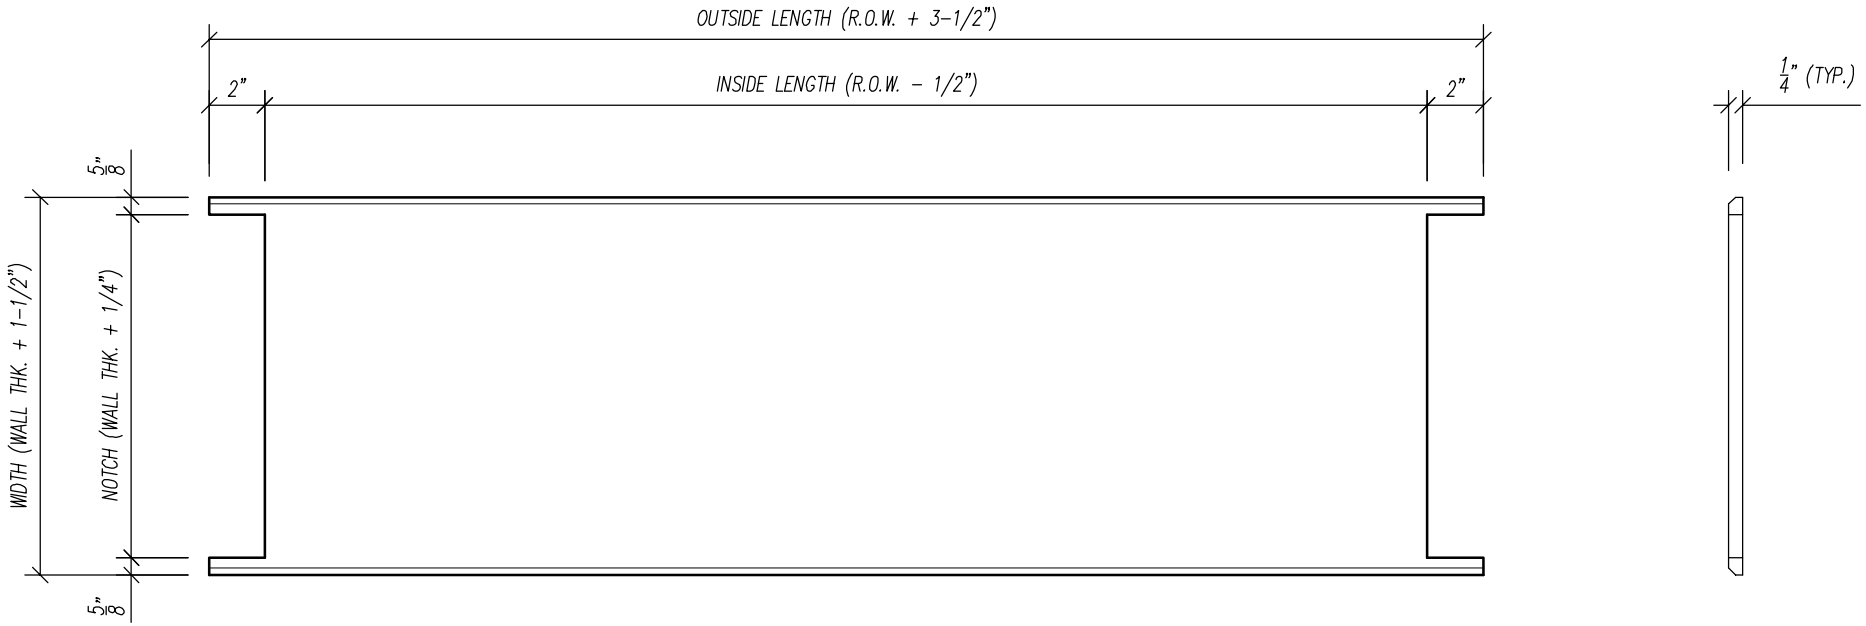

ALUMINUM SILL PLATE DETAIL

DOOR #	OUTSIDE LENGTH	INSIDE LENGTH	WIDTH	NOTCH	THICKNESS	MATERIAL	FINISH

SILL PLATE SPECIFICATIONS

FOR INSTALLATION OPTION: A

PROJECT:		TYPE:
SUBMITTED BY:	DATE:	ISSUE:
APPROVED BY:	DATE:	PROJECT No.:
	SHEET:	

Noise Barriers, LLC
2001 Kelley Court
Libertyville, IL 60048
Phone: 847-843-0500
Fax: 847-843-0501
www.noisebarriers.com