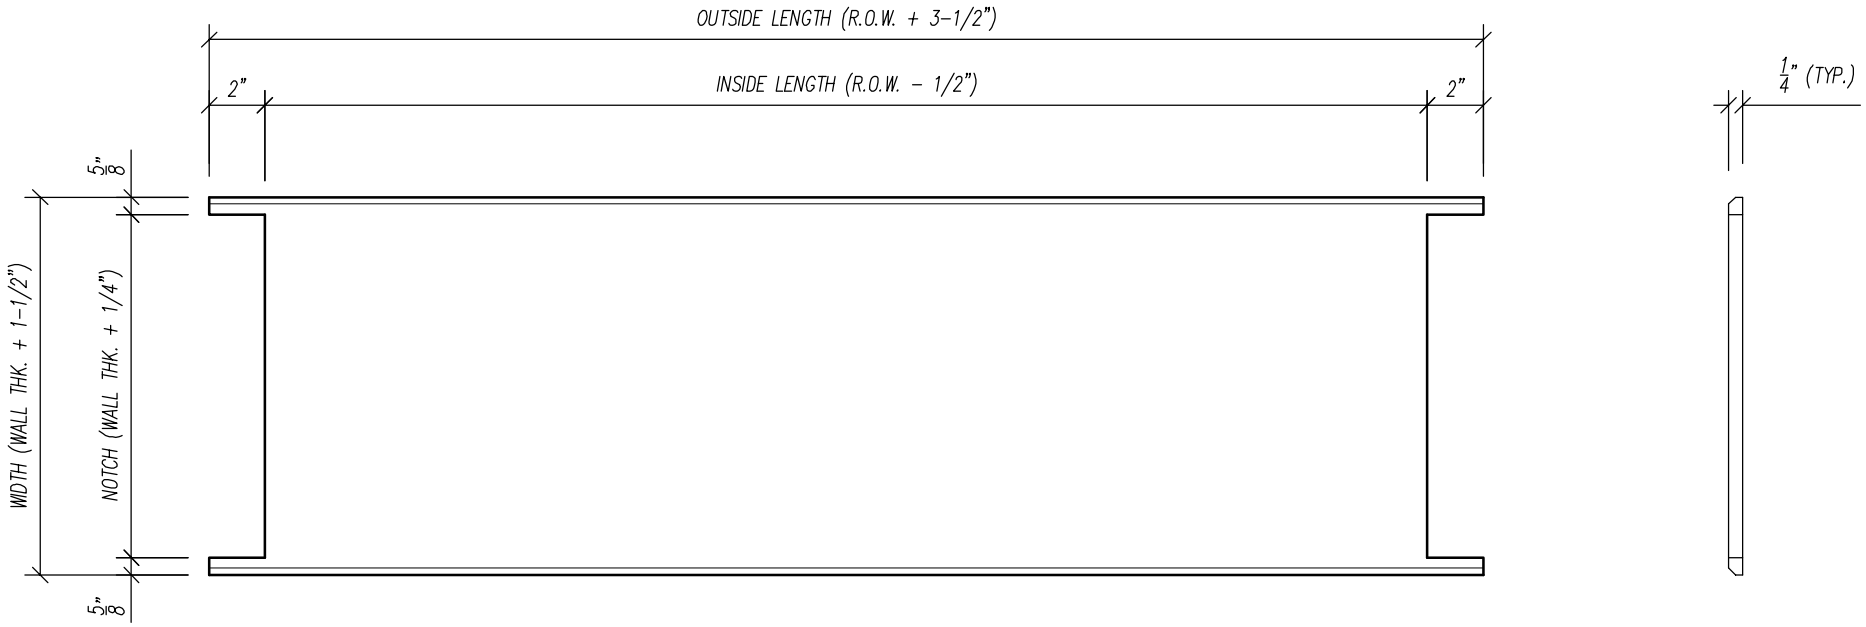

ALUMINUM SILL PLATE DETAIL

DOOR #	OUTSIDE LENGTH	INSIDE LENGTH	WIDTH	NOTCH	THICKNESS	MATERIAL	FINISH

SILL PLATE SPECIFICATIONS

FOR INSTALLATION OPTION: A

PROJECT:		TYPE:
SUBMITTED BY:	DATE:	ISSUE:
APPROVED BY:	DATE:	PROJECT No.:
	SHEET:	

Noise Barriers, LLC
1207 Remington Rd., Suite E
Schaumburg, IL 60173
Phone: (847) 843-0500
Fax: (847) 843-0501
www.noisebarriers.com