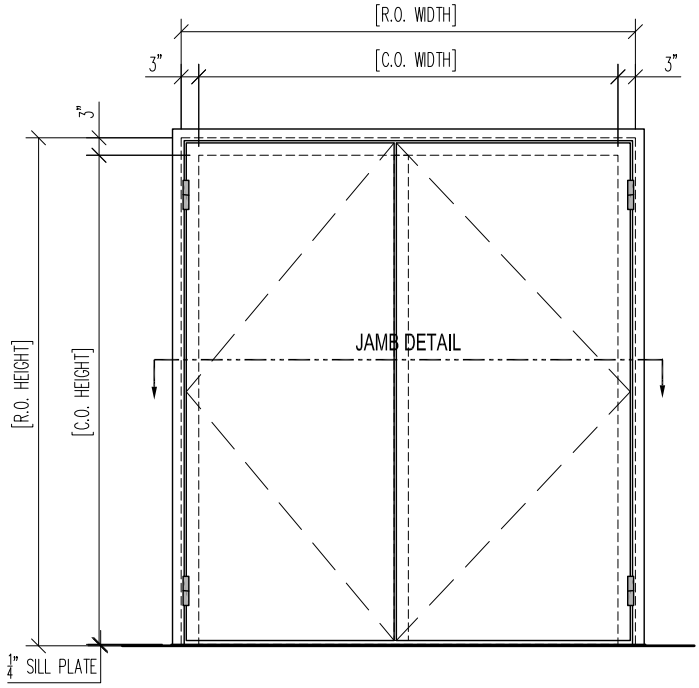


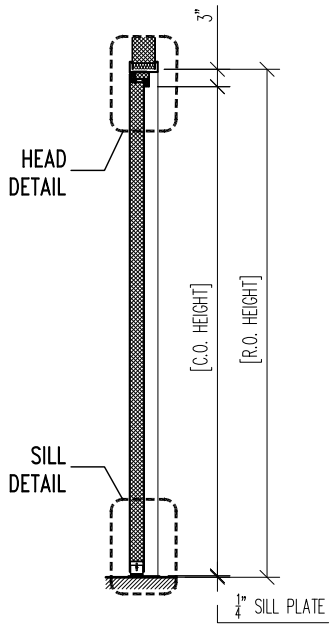


| AS SHOWN @ DOORS | | |
|---|---|---|
| | | |
| | | |
| | | |
| | | |
| | | |
| | | |

| OPP. HAND @ DOORS | | |
|---|---|---|
| | | |
| | | |
| | | |
| | | |
| | | |
| | | |

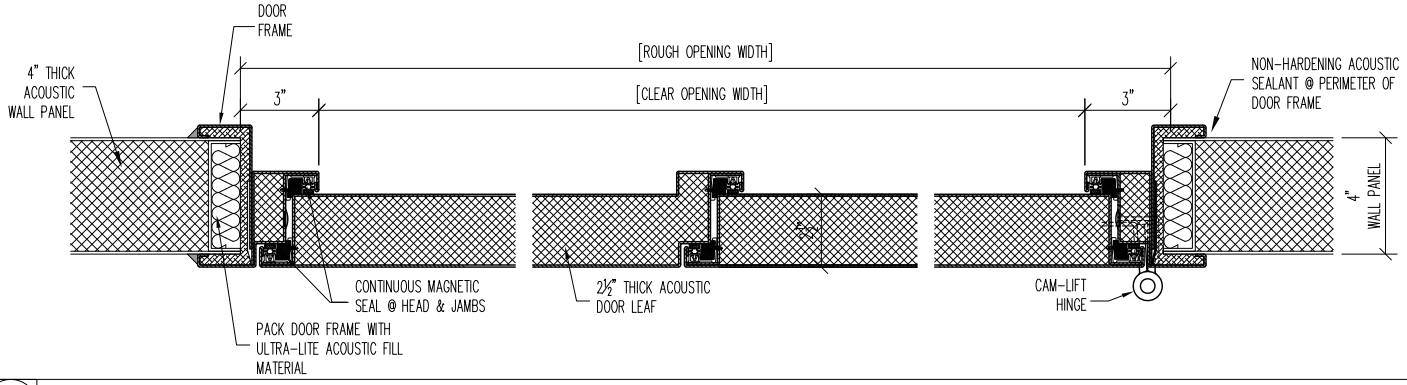


## 1 JAMB DETAIL

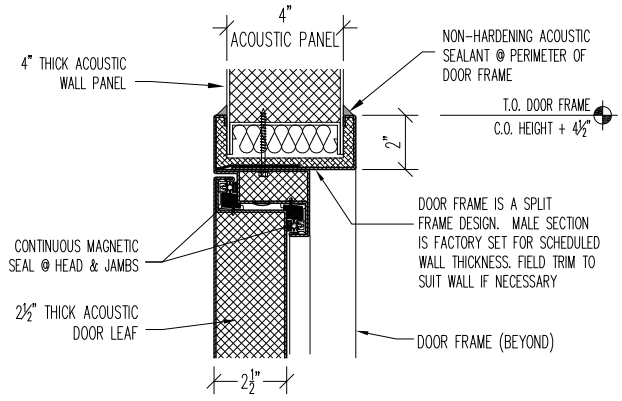


## 2 HEAD DETAIL

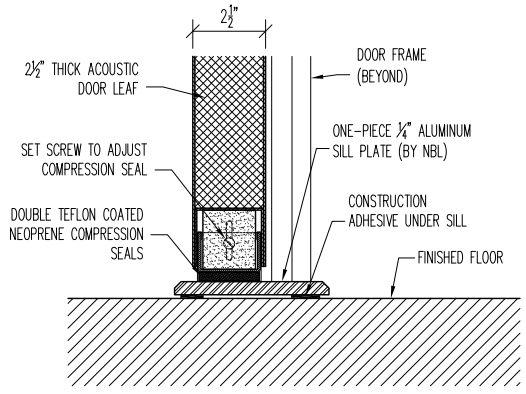


## 3 SILL DETAIL

# STC-50 DL-DOOR TYPICAL INSTALL DETAILS

| | | | |
|---|---|---|---|
| PROJECT: | | | TYPE: |
| SUBMITTED BY: | | DATE: | ISSUE: |
| APPROVED BY: | | DATE: | PROJECT No.: |
| PROJ. MGR. | SHEET: | | |


Noise Barriers, LLC
2001 Kelley Court
Libertyville, IL 60048
Phone: (847) 843-0500
Fax: (847) 843-0501
www.noisebarriers.com