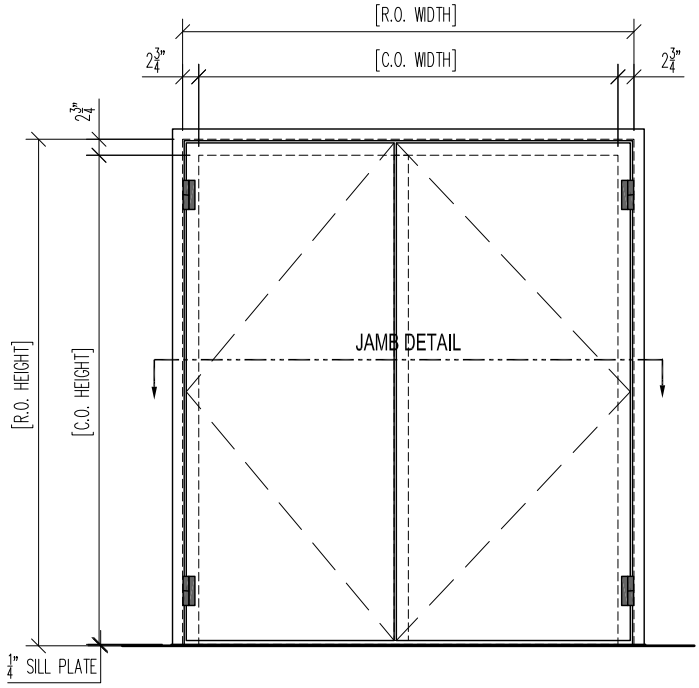

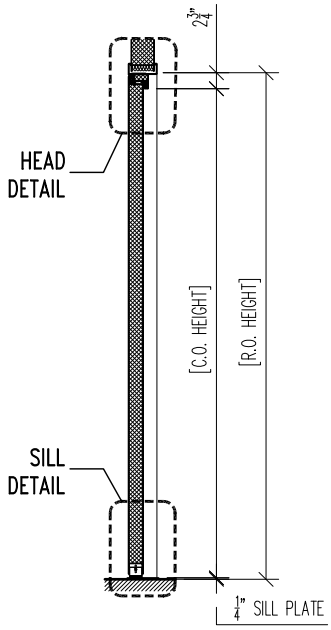

AS SHOWN @ DOORS		

OPP. HAND @ DOORS		

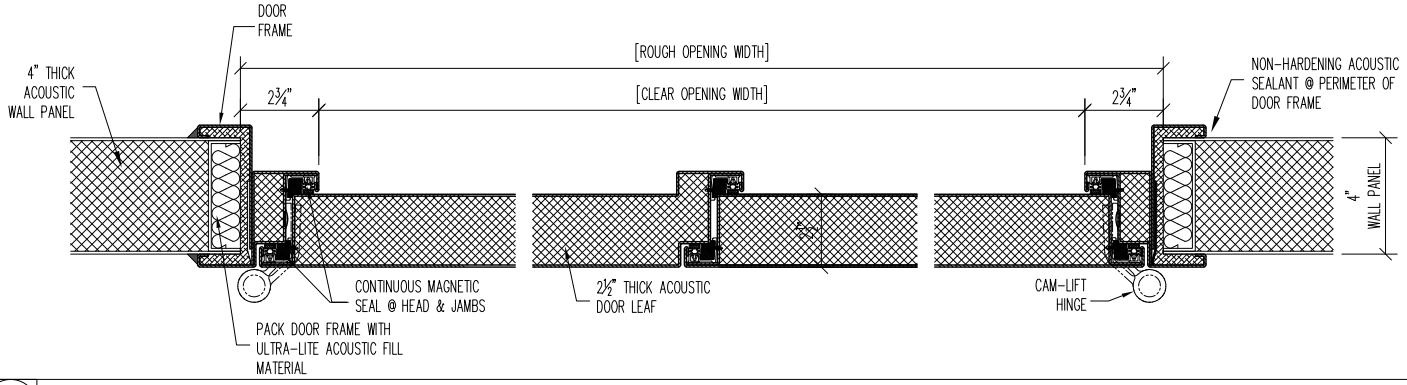

1 JAMB DETAIL

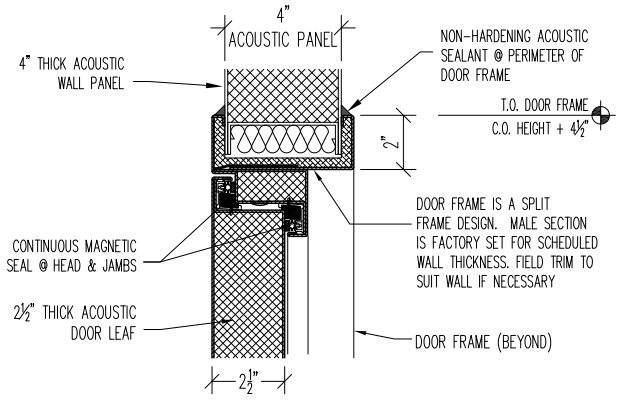

2 HEAD DETAIL

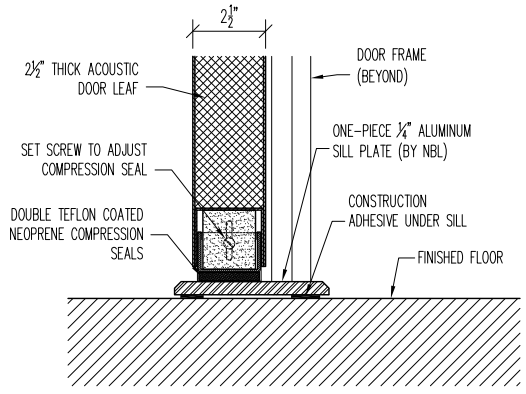

3 SILL DETAIL

STC-51 DL-DOOR TYPICAL - TYPE 'A' INSTALL DETAILS

PROJECT:		TYPE:
SUBMITTED BY:	DATE:	ISSUE:
APPROVED BY:	DATE:	PROJECT No.:
PROJ. MGR.	SHEET:	

NOISE BARRIERS
401 AIRPORT DRIVE
NORTH AURORA, IL 60532
Phone: (847) 843-0500
Fax: (847) 843-0501
www.noisebarriers.com